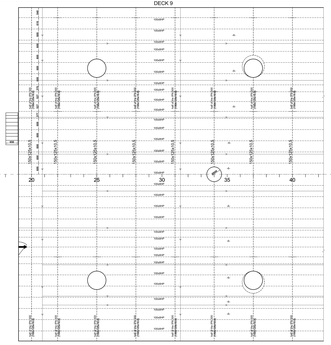

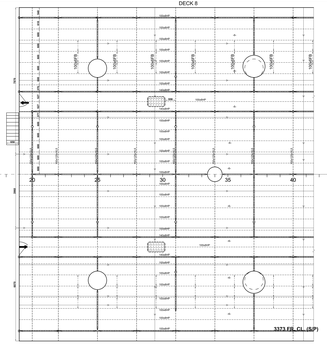

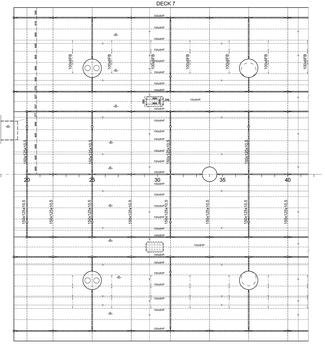

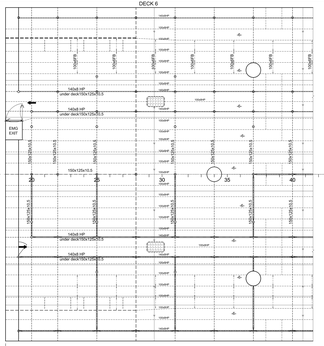

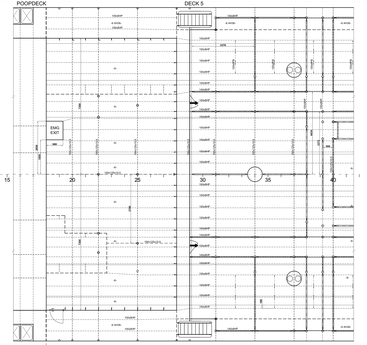

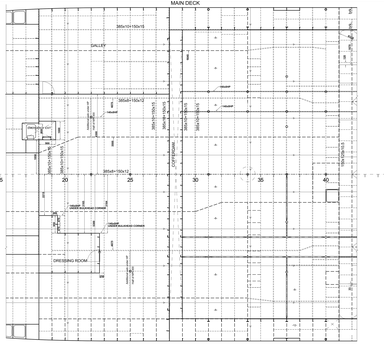
MAIN DECK
365x10+150x15
365x10+150x12
365x8+150x12
CHIEF'S ROOM
CREW'S MESS ROOM
CREW'S MESS ROOM
CREW'S MESS

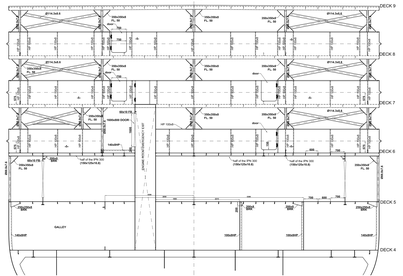
FR. 19
DECK 9
DECK 8
DECK 7
DECK 6
DECK 5
DECK 4
GALLEY
SHAFT FOR ACCOMMODATION LIFT
LIFT 1200x1400
1000x2000 DOOR
ENTRANCE
1000x2000 DOOR
1000x2000 DOOR
1000x2000 DOOR

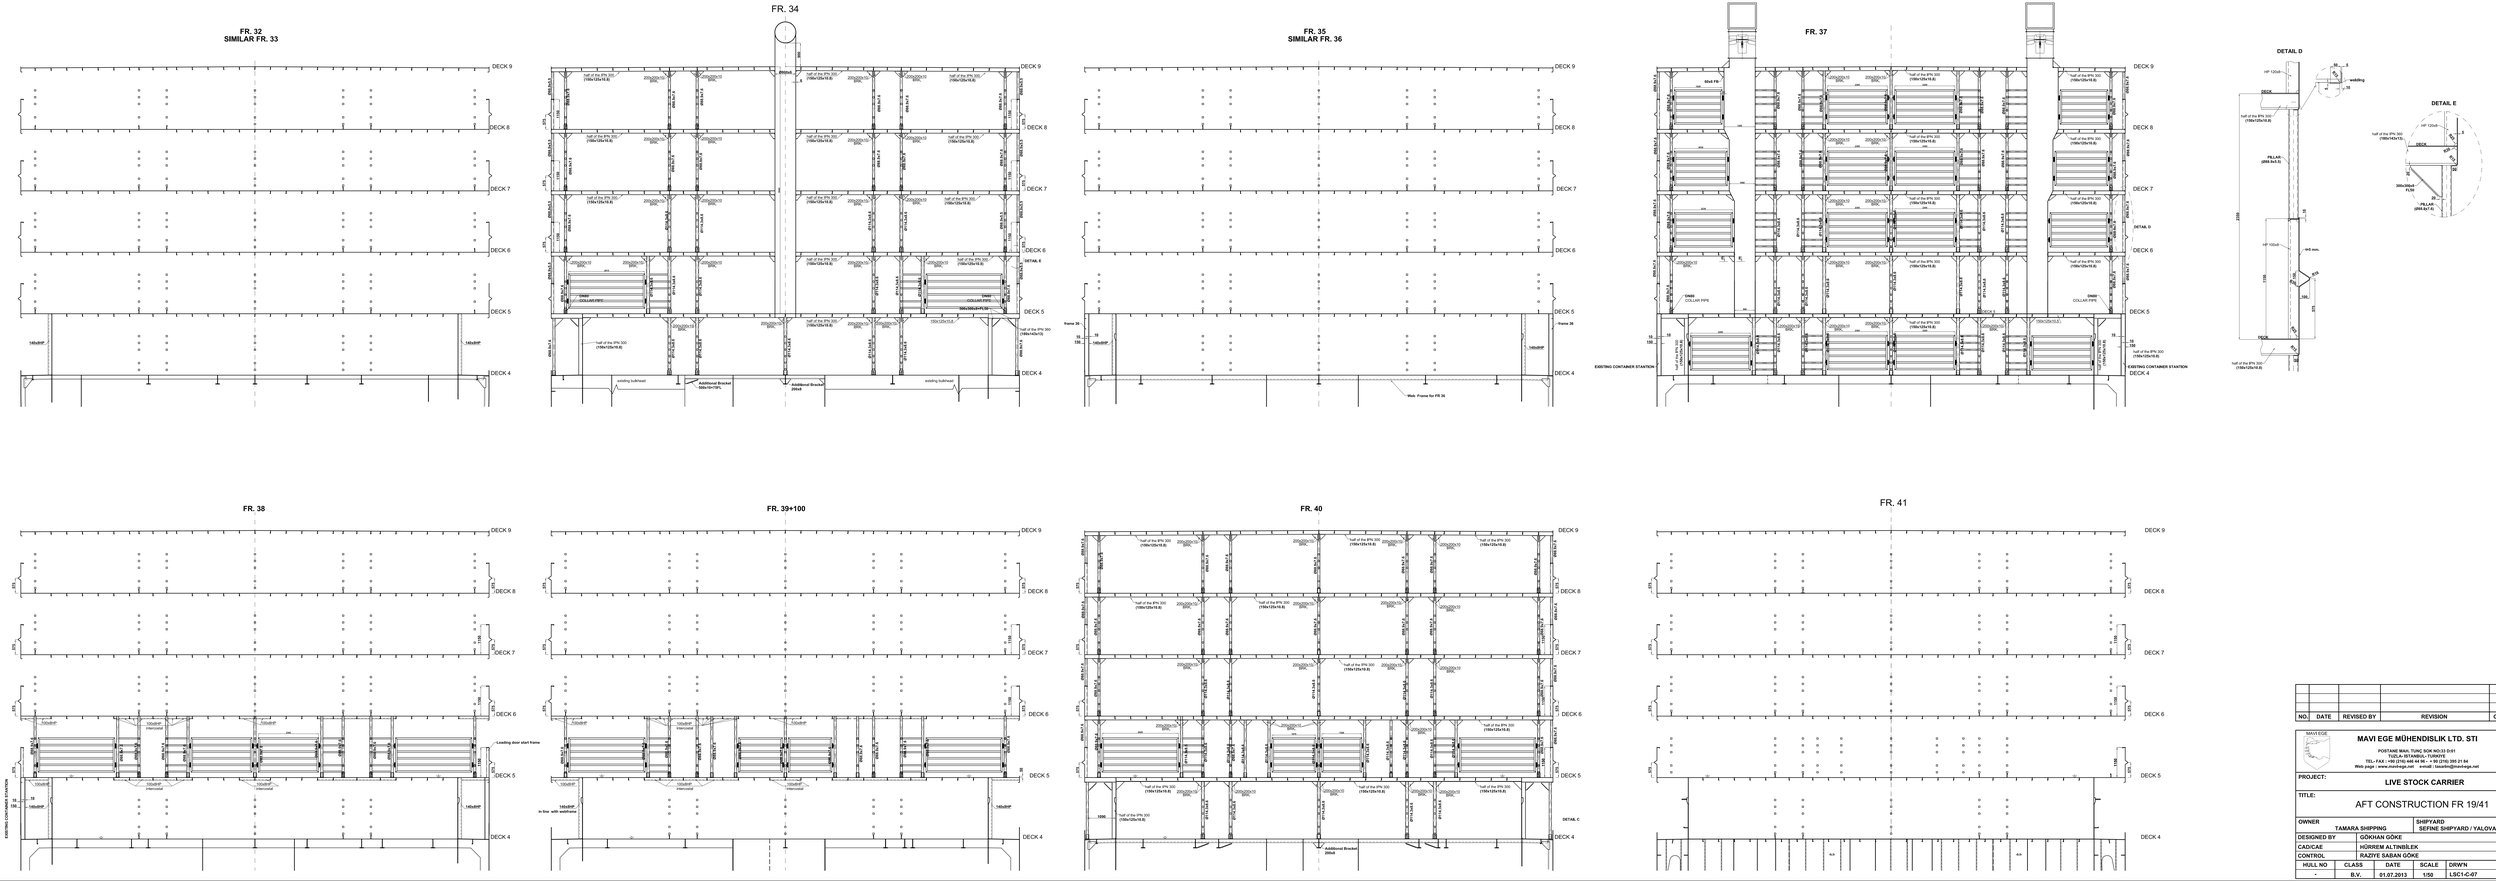

NO.	DATE	REVISED BY	REVISION	CHECKED BY

MAVI EGE

MAVI EGE MÜHENDISLIK LTD. STI

POSTANE MAH. TUNÇ SOK NO:33 D:01
TUZLA- İSTANBUL- TURKIYE
TEL.- FAX : +90 (216) 446 44 56 - + 90 (216) 395 21 84
Web page : www.stockrage.net e-mail : tasarim@stockrage.net

PROJECT: **LIVE STOCK CARRIER**

TITLE: AFT CONSTRUCTION FR 19/41

OWNER	SHIPYARD
TAMARA SHIPPING	SEFINE SHIPYARD / YALOVA / TURKEY

DESIGNED BY	GÖKHAN GÖKE
CAD/CAE	HÜRREM ALTINBİLEK
CONTROL	RAZİYE SABAN GÖKE

HULL NO	CLASS	DATE	SCALE	DRW'N	SHEET
-	B.V.	01.07.2013	1/50	LSC1-C-07	03/03